ST. TAMMANY PARISH

MICHAEL B. COOPER
PARISH PRESIDENT

**November 12, 2026**

Please find the following addendum to the below-mentioned QUOTE.

**Addendum No.: 2**

**Quote#: 26-32-1**

**Project Name: Peg Keller Rd Drainage**

**Quote Due Date: Thursday, November 19, 2026**

## GENERAL INFORMATION:

1. Please remove Attachment G- Drainage Layout and replace it with Attachment G- Drainage Layout- Revised (attached).

## QUESTIONS & ANSWERS:

Question 1. I am having a hard time understanding the location of work for this job. The plans show that it is near the section of road where Dogwood Rd intersects Peg Kellar Rd, however on google maps I only see Dogwood Rd intersecting Oak Knoll Rd. I also show that Dogwood Rd runs north/south and that section of Oak Knoll Rd runs east/west, but the plans show different. I have attached what I see on google maps below. Can I get clarification on which section of the road this job pertains to?


Answer 1. Please refer to General Information #2.

## ATTACHMENTS:

1. Attachment G- Drainage Layout- Revised.pdf

**End of Addendum #2**

# Attachment G- Revised

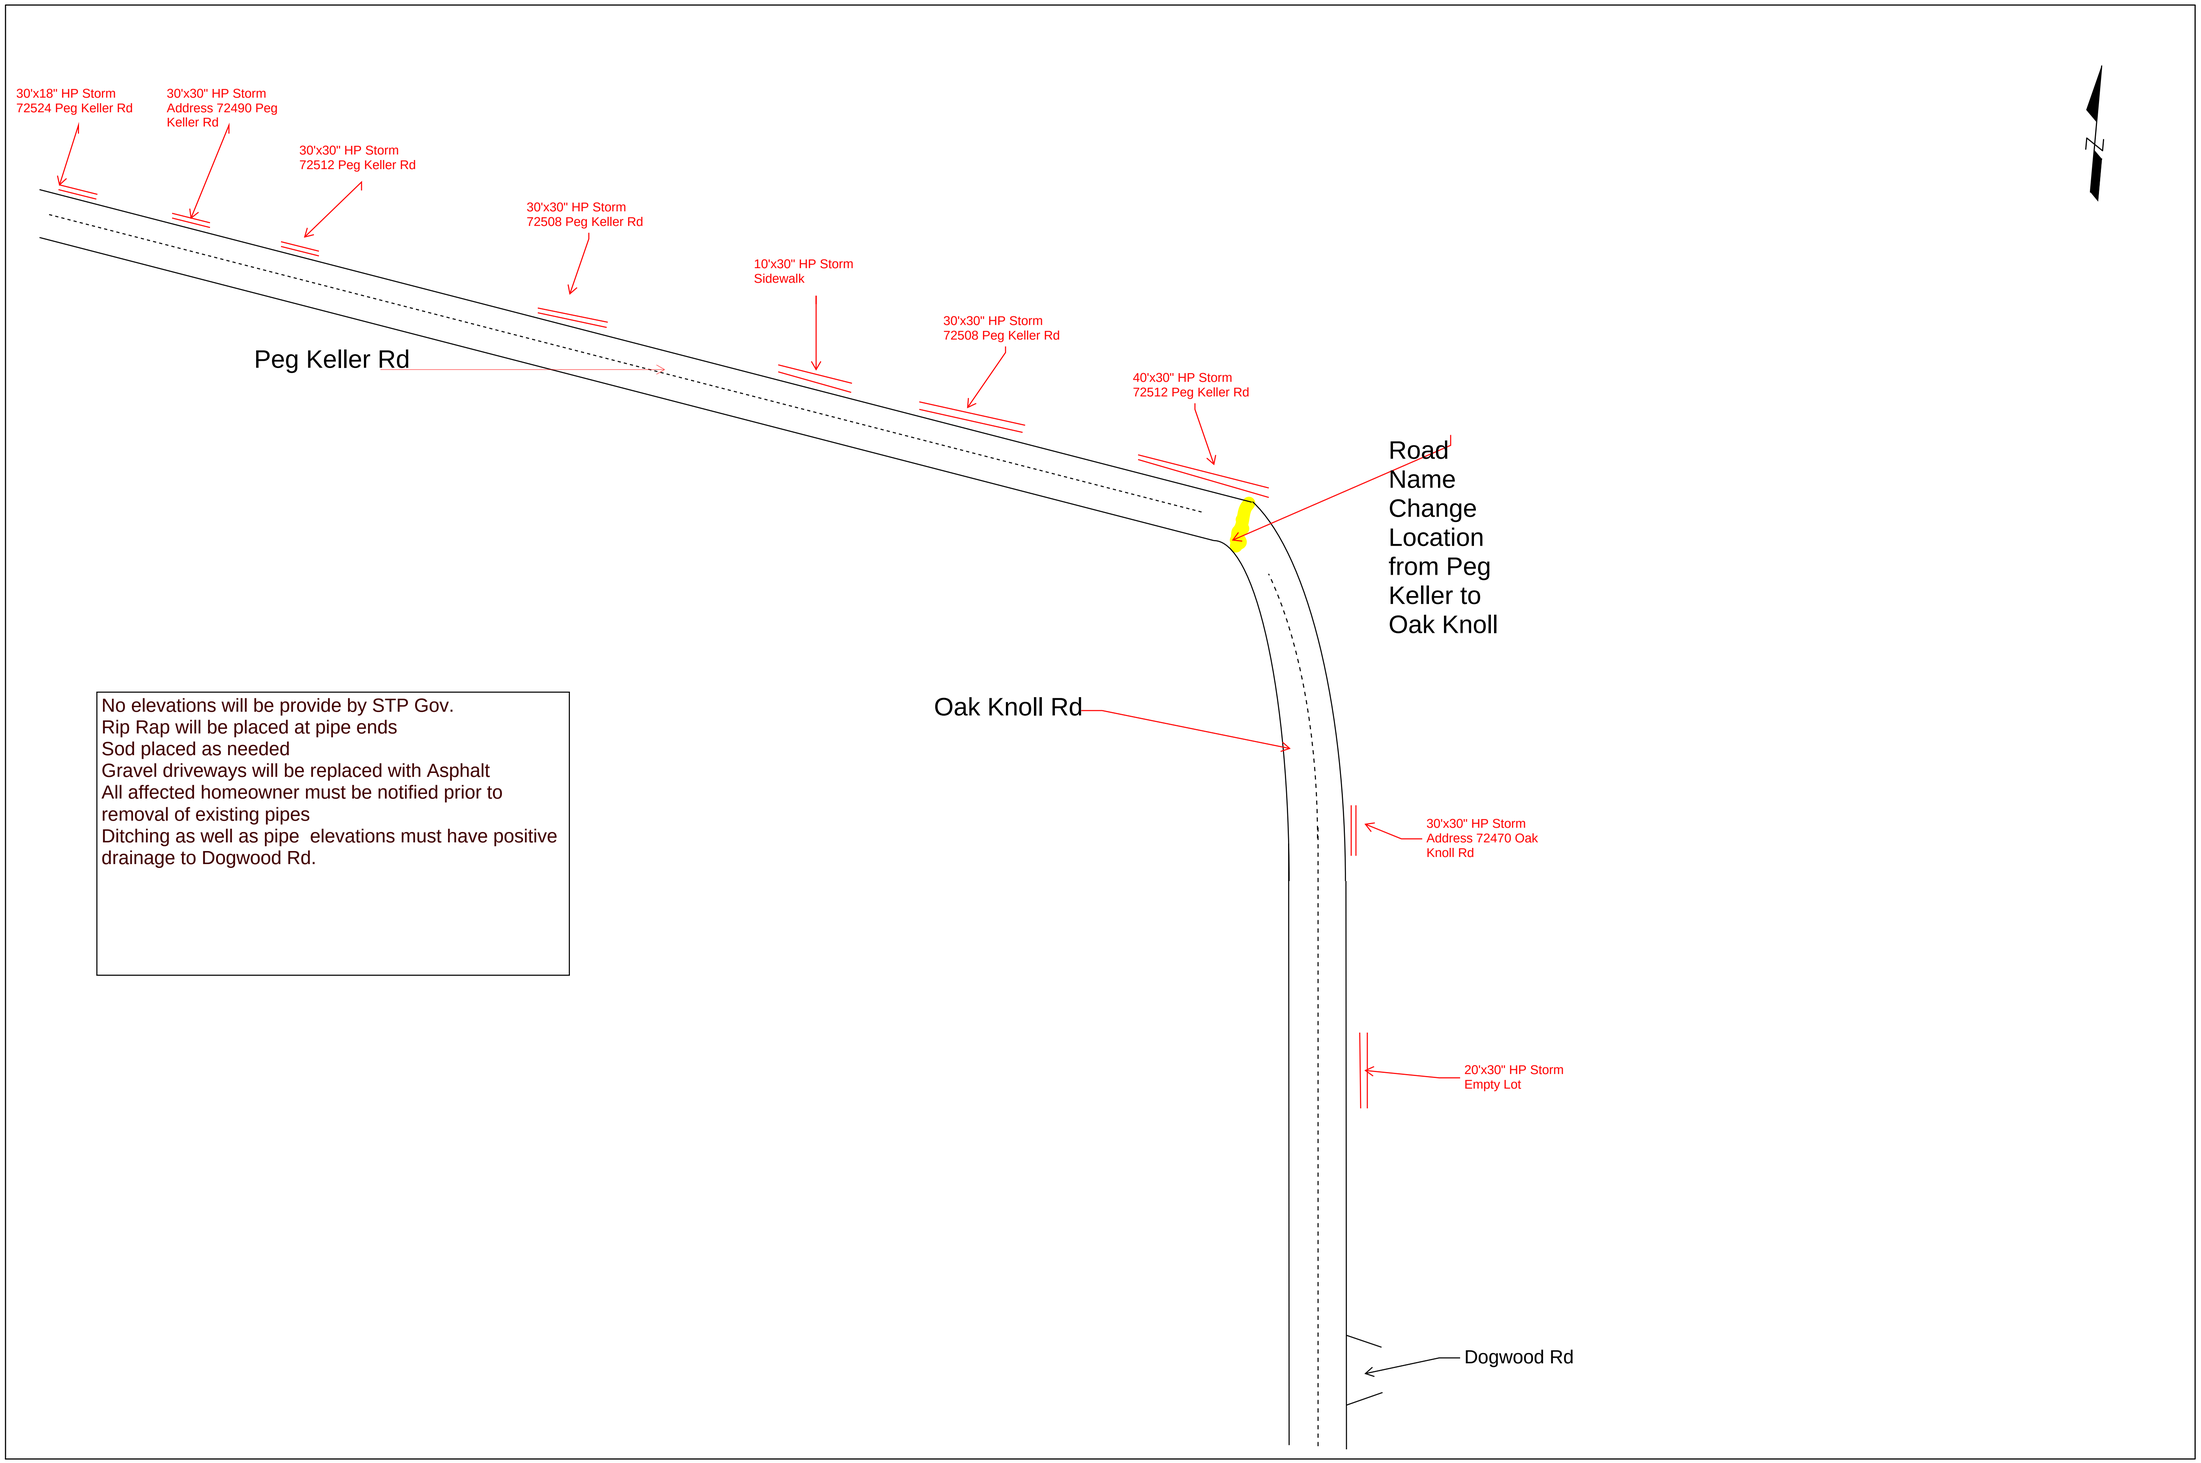


No elevations will be provide by STP Gov.
Rip Rap will be placed at pipe ends
Sod placed as needed
Gravel driveways will be replaced with Asphalt
All affected homeowner must be notified prior to removal of existing pipes
Ditching as well as pipe elevations must have positive drainage to Dogwood Rd.

| Rev. No | Date | Description |
|---|---|---|


St. Tammany Parish
Department of Public Works
P.O. Box 628 Covington, La. 70434
Phone: (985) 898-2552
E-mail: eng@stpgov.org


| Project No. | Sheet |
|---|---|
| Date | |
| Scale | |
| Drawn By | |