CATS
CAPITAL AREA TRANSIT SYSTEM
Connecting you to what matters.

ADDENDUM #1

NOVEMBER 17, 2026

TERMINAL IMPROVEMENT PROJECT

Solicitation #2026-TerminalImprovement-003

ITB DUE DATE
10:00 AM (CDT) – DECEMBER 7, 2006

The Capital Area Transit System (CATS), Baton Rouge, Louisiana hereby amends the above referenced Invitation to Bid (ITB) as follows:

1. Addendum to provide drawings of Terminal. See Attached

1.1 DEMOLITION PLAN AND DEMOLITION CEILING PLAN

2.1 FLOOR PLAN AND REFLECTED CEILING PLAN

3.1 NOT USED

4.1 ENLARGED RESTROOM & INTERIOR ELEVATIONS

4.2 INTERIOR ELEVATION

5.1 SCHEDULES

6.1 INTERIOR SECTIONS

7.1 *DOOR AND WINDOW DETAILS*

7.2 MILLWORK DETAILS

8.1 EXTERIOR PAINTING

CITY OF BATON ROUGE

AND

PARISH OF EAST BATON ROUGE

CATS FLORIDA BLVD. TERMINAL IMPROVEMENT PROJECT

2222 FLORIDA BLVD., BATON ROUGE, LOUISIANA

SOLICITATION # 2026

LOCATION MAP




INDEX OF DRAWINGS	
DRAWINGS	*SHEET #*
DEMOLITION PLAN AND DEMOLITION CEILING PLAN	1.1
FLOOR PLAN AND REFLECTED CEILING PLAN	2.1
NOT USED	3.1
ENLARGED RESTROOM & INTERIOR ELEVATIONS	4.1
INTERIOR ELEVATION	4.2
SCHEDULES	5.1
INTERIOR SECTIONS	6.1
DOOR AND WINDOW DETAILS	7.1
MILLWORK DETAILS	7.2
EXTERIOR PAINTING	8.1


TYPE OF CONSTRUCTION:

INTERIOR IMPROVEMENTS AND EXTERIOR PAINTING

DATE 9-28-2026

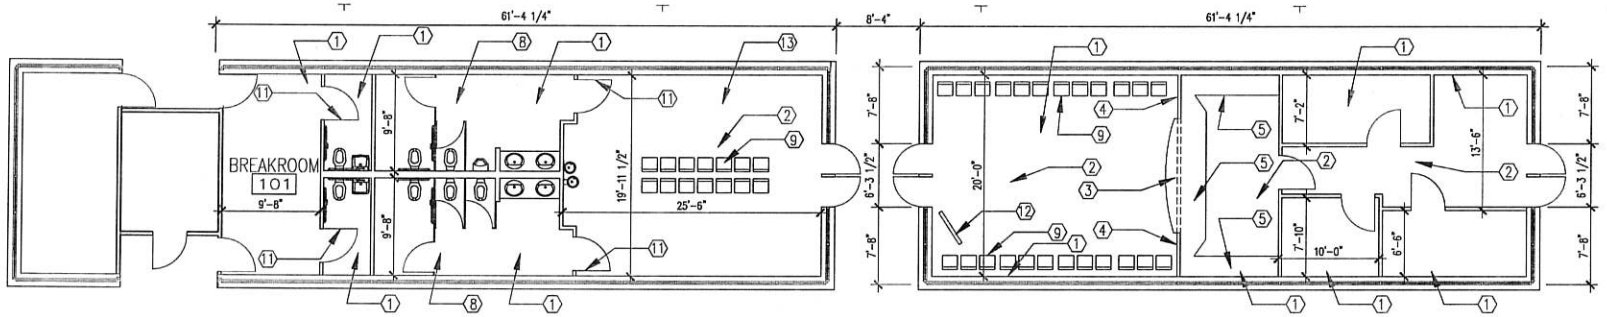

1 DEMOLITION PLAN
3/32" = 1'-0"

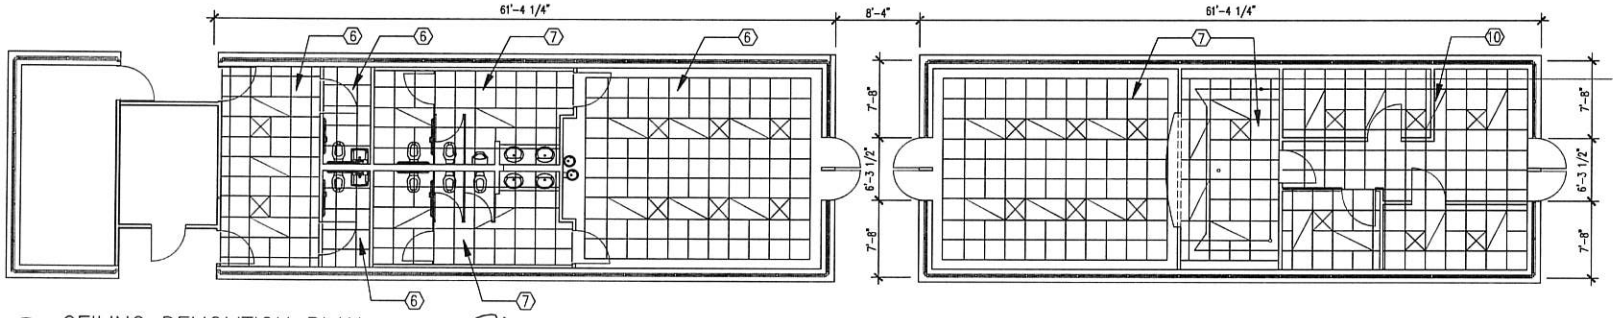

2 CEILING DEMOLITION PLAN
3/32" = 1'-0"

1. REMOVE EXISTING VINYL BASE IN THIS ROOM
2. REMOVE EXISTING VINYL FLOOR TILE
3. REMOVE EXISTING GLASS AND FRAME
4. REMOVE EXISTING METAL STUD AND DRYWALL PARTITION
5. REMOVE EXISTING MILLWORK
6. REMOVE EXISTING 2 X 2 ACOUSTICAL CEILING TILE
7. REMOVE EXISTING 2 X 2 ACOUSTICAL CEILING TILE AND GRID
8. REMOVE EXISTING TOILET ACCESSORIES
9. REMOVE EXISTING SEATING
10. REMOVE EXISTING LIGHT FIXTURE
11. REMOVE EXISTING DOORS AND FRAME
12. REMOVE EXISTING MONITOR
13. REMOVE EXISTING 12" PRESS BOARD AT WALL PERIMETER

GENERAL NOTES:

1. REMOVE EXISTING VINYL BASE IN ALL AREAS
2. REMOVE EXISTING VINYL FLOOR TILE IN ALL AREAS OF WORK
3. REMOVE EXISTING TOILET PARTITIONS
4. REMOVE EXISTING TOILET ACCESSORIES
5. SALVAGE ALL LIGHT FIXTURES TO BE RE-USED

CAPITAL AREA TRANSIT SYSTEM
CATS
2250 FLORIDA BLVD.
BATON ROUGE, LA
70802

CATS FLORIDA BLVD TERMINAL IMPROVEMENT PROJECT

2222 FLORIDA BLVD.
BATON ROUGE, LOUISIANA

ISSUE	
DATE	FOR
09-28-2026	-


PROJECT NO.
DATE: 09-28-2026
BY:
CHECKED:

☐ PROGRESS PRINT
NOT FOR CONSTRUCTION


☒ FULL RELEASE
THIS DRAWING IS FULLY ACCEPTED BY THE ARCHITECT FOR CONSTRUCTION OF THIS PROJECT ONLY

COPYRIGHT ©
CAPITAL AREA TRANSIT SYSTEM
ALL RIGHTS RESERVED
NOT TO BE COPIED OR REPRODUCED WITHOUT EXPRESSED WRITTEN CONSENT OF CAPITAL AREA TRANSIT SYSTEM

SHEET NO.
1.1
SHEET OF

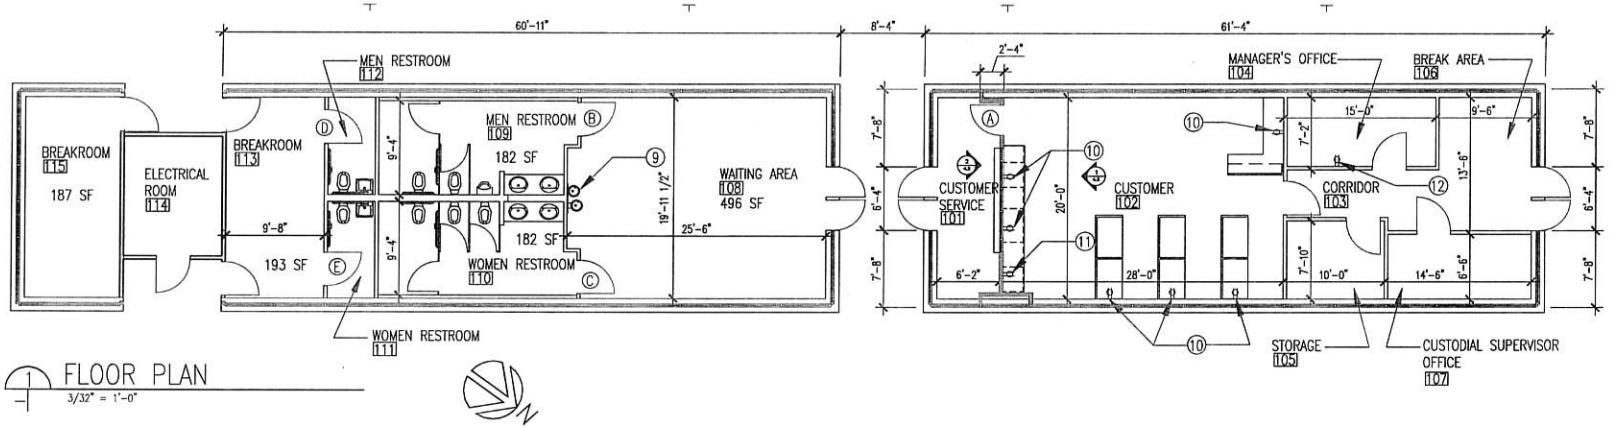

1 FLOOR PLAN
3/32" = 1'-0"

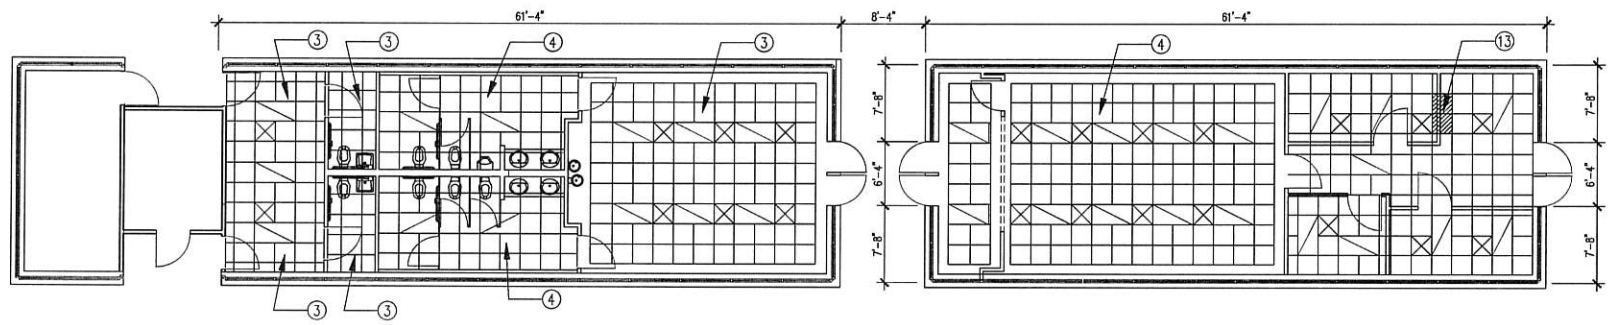

2 REFLECTED CEILING PLAN
3/32" = 1'-0"

1. INSTALL NEW VINYL TILE (BY OWNER)
2. INSTALL NEW RUBBER BASE (BY OWNER)
3. INSTALL NEW 2 X 2 ACOUSTICAL CEILING TILE
4. INSTALL NEW 2 X 2 ACOUSTICAL CEILING TILE AND GRID
5. INSTALL NEW TOILET PARTITIONS (SOLID PHENOLIC)
6. REINSTALL EXISTING SEATING
7. INSTALL NEW 30" DRYWALL ABOVE EXISTING PARTITION @ OFFICE 1
8. INSTALL NEW SOLID WOOD CORE DOOR & HOLLOW METAL FRAME
9. INSTALL NEW ADA WATER COOLER
10. INSTALL NEW 120 VOLT UNDER COUNTER ELECTRICAL OUTLET
11. INSTALL NEW 120 VOLT ABOVE COUNTER ELECTRICAL OUTLET
12. INSTALL NEW 120 VOLT ELECTRICAL OUTLET
13. INSTALL NEW 2x2 ACOUSTICAL CEILING TILE, MATCH EXISTING

GENERAL NOTES:

1. INSTALL NEW 6" VINYL BASE IN ALL AREAS
2. INSTALL NEW VINYL FLOOR TILE IN ALL AREAS
3. INSTALL NEW TOILET PARTITIONS
4. INSTALL NEW TOILET ACCESSORIES

CAPITAL AREA TRANSIT SYSTEM
CATS
2250 FLORIDA BLVD.
BATON ROUGE, LA
70802

CATS FLORIDA BLVD TERMINAL IMPROVEMENT PROJECT

2222 FLORIDA BLVD.
BATON ROUGE, LOUISIANA

ISSUE	
DATE	FOR
09-28-2026	

PROJECT NO:
DATE: 09-28-2026
BY:
CHECKED:


☐ PROGRESS PRINT
NOT FOR CONSTRUCTION

☒ FULL RELEASE


THIS DRAWING IS FULL RELEASED BY THE ARCHITECT FOR CONSTRUCTION OF THE PROJECT ONLY

COPYRIGHT ©
CAPITAL AREA TRANSIT SYSTEM
ALL RIGHTS RESERVED
NOT TO BE COPIED OR REPRODUCED WITHOUT EXPRESSED WRITTEN CONSENT OF CAPITAL AREA TRANSIT SYSTEM


SHEET NO.
2.1
SHEET OF

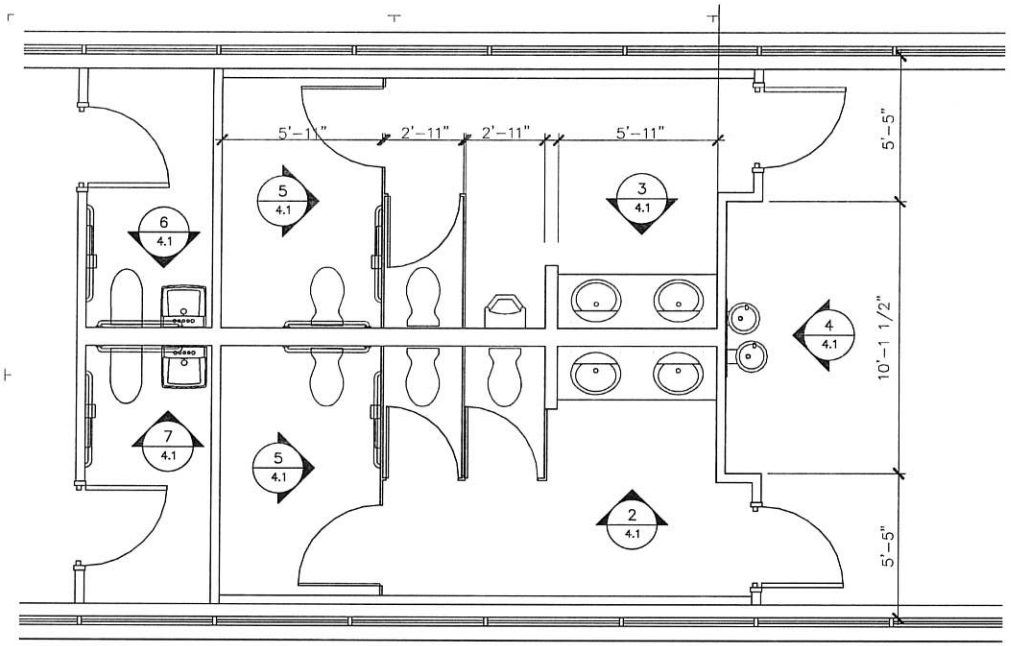


1 ENLARGED RESTROOM PLAN
1/4" = 1'-0"

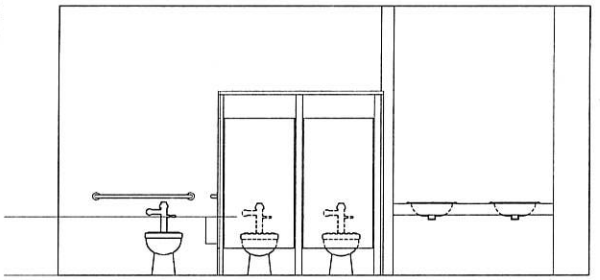


2 INTERIOR ELEVATION
1/4" = 1'-0"

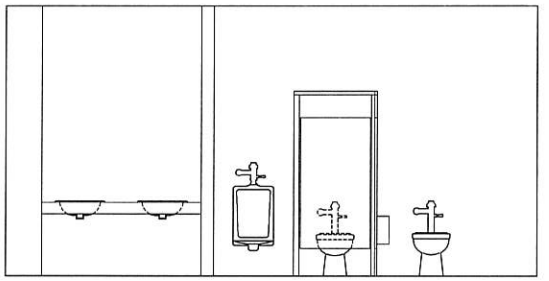

3 INTERIOR ELEVATION
1/4" = 1'-0"

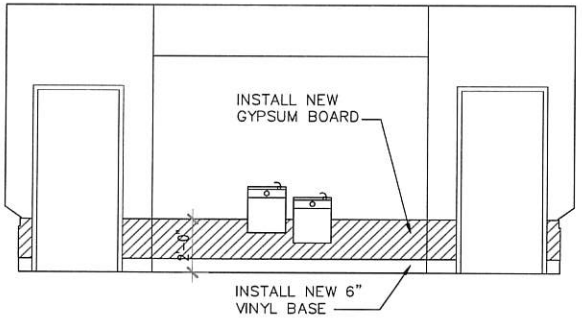

4 INTERIOR ELEVATION
1/4" = 1'-0"

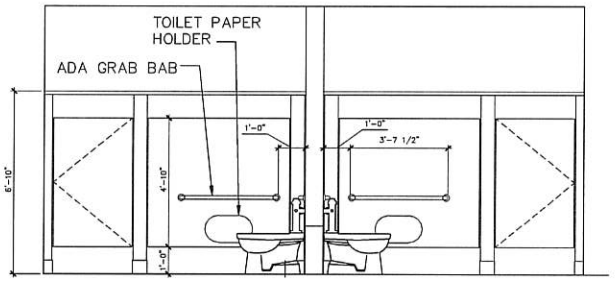

5 INTERIOR ELEVATION
1/4" = 1'-0"

CAPITAL AREA TRANSIT SYSTEM
CATS
2250 FLORIDA BLVD.
BATON ROUGE, LA
70802

CATS FLORIDA BLVD TERMINAL IMPROVEMENT PROJECT

2222 FLORIDA BLVD.
BATON ROUGE, LOUISIANA

ISSUE	
DATE	FOR
09-26-2025	-


PROJECT NO:
DATE: 09-26-2025
BY:
CHECKED:

☐ PROGRESS PRINT
NOT FOR CONSTRUCTION


☒ FULL RELEASE
THIS DRAWING IS FULLY RELEASED BY THE ARCHITECT FOR CONSTRUCTION OF THIS PROJECT ONLY

COPYRIGHT ©
CAPITAL AREA TRANSIT SYSTEM
ALL RIGHTS RESERVED.
NOT TO BE COPIED OR REPRODUCED WITHOUT EXPRESSED WRITTEN CONSENT OF CAPITAL AREA TRANSIT SYSTEM

SHEET NO.
4.1
SHEET OF

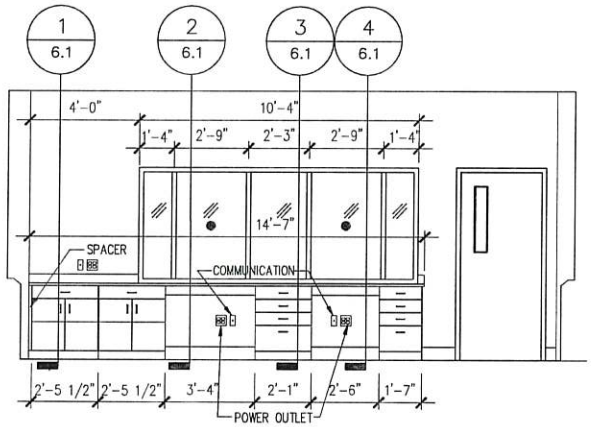

1 INTERIOR ELEVATION
1/4" = 1'-0"

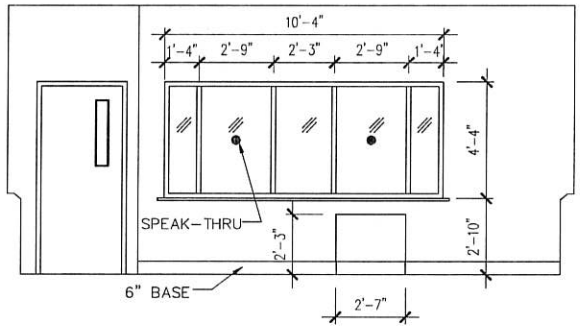

2 INTERIOR ELEVATION
1/4" = 1'-0"

CAPITAL AREA TRANSIT SYSTEM
CATS
2250 FLORIDA BLVD.
BATON ROUGE, LA
70802

CATS FLORIDA BLVD TERMINAL IMPROVEMENT PROJECT

2222 FLORIDA BLVD.
BATON ROUGE, LOUISIANA

ISSUE	
DATE	FOR
09-28-2026	

PROJECT NO:
DATE: 09-28-2026
BY:
CHECKED:

☐ PROGRESS PRINT
NOT FOR CONSTRUCTION

☒ FULL RELEASE
THIS DRAWING IS FULLY RELEASED BY THE ARCHITECT FOR CONSTRUCTION OF THIS PROJECT ONLY

COPYRIGHT ©
CAPITAL AREA TRANSIT SYSTEM

ALL RIGHTS RESERVED
NOT TO BE COPIED IN WHOLE OR IN PART WITHOUT EXPRESSED WRITTEN CONSENT OF CAPITAL AREA TRANSIT SYSTEM

SHEET NO.
4.2
SHEET OF

ROOM FINISH SCHEDULE

ROOM NO	ROOM NAME	FLOORING	BASE	WALLS				CEILING	REMARKS
				NORTH	SOUTH	EAST	WEST	MATERIAL	
101	LOBBY	VINYL COMPOSITION TILE	6" VINYL BASE	PTD. GWB.	PTD. GWB.	PTD. GWB.	PTD. GWB.	NEW 2 X 2 ACOUSTICAL TILE AND GRID	--
102	CUSTOMER SERVICE	VINYL COMPOSITION TILE	6" VINYL BASE	PTD. GWB.	PTD. GWB.	PTD. GWB.	PTD. GWB.	NEW 2 X 2 ACOUSTICAL TILE AND GRID	--
103	CORRIDOR	VINYL COMPOSITION TILE	6" VINYL BASE	--	PTD. GWB.	PTD. GWB.	PTD. GWB.	EXISTING 2 X 2 ACOUSTICAL TILE & GRID	RE-ALIGN EXISTING GRID
104	MANAGER'S OFFICE	VINYL COMPOSITION TILE	6" VINYL BASE	PTD. GWB.	PTD. GWB.	PTD. GWB.	PTD. GWB.	EXISTING 2 X 2 ACOUSTICAL TILE & GRID	RE-ALIGN EXISTING GRID
105	STORAGE AREA	VINYL COMPOSITION TILE	6" VINYL BASE	PTD. GWB.	PTD. GWB.	PTD. GWB.	PTD. GWB.	EXISTING 2 X 2 ACOUSTICAL TILE & GRID	RE-ALIGN EXISTING GRID
106	BREAK AREA	VINYL COMPOSITION TILE	6" VINYL BASE	PTD. GWB.	PTD. GWB.	PTD. GWB.	PTD. GWB.	EXISTING 2 X 2 ACOUSTICAL TILE & GRID	RE-ALIGN EXISTING GRID
107	CUSTODIAL SUPERVISOR	VINYL COMPOSITION TILE	6" VINYL BASE	PTD. GWB.	PTD. GWB.	PTD. GWB.	PTD. GWB.	EXISTING 2 X 2 ACOUSTICAL TILE & GRID	RE-ALIGN EXISTING GRID
108	WAITING AREA	VINYL COMPOSITION TILE	6" VINYL BASE	PTD. GWB.	PTD. GWB.	PTD. GWB.	PTD. GWB.	NEW 2 X 2 ACOUSTICAL TILE	RE-ALIGN EXISTING GRID
109	MEN RESTROOM	VINYL COMPOSITION TILE	6" VINYL BASE	PTD.	PTD.	PTD.	PTD.	NEW 2 X 2 ACOUSTICAL TILE AND GRID	--
110	WOMEN RESTROOM	VINYL COMPOSITION TILE	6" VINYL BASE	PTD.	PTD.	PTD.	PTD.	NEW 2 X 2 ACOUSTICAL TILE AND GRID	--
111	WOMEN RESTROOM	VINYL COMPOSITION TILE	6" VINYL BASE	PTD.	PTD.	PTD.	PTD.	NEW 2 X 2 ACOUSTICAL TILE	RE-ALIGN EXISTING GRID
112	MEN RESTROOM	VINYL COMPOSITION TILE	6" VINYL BASE	PTD.	PTD.	PTD.	PTD.	NEW 2 X 2 ACOUSTICAL TILE	RE-ALIGN EXISTING GRID
113	BREAK ROOM	VINYL COMPOSITION TILE	6" VINYL BASE	PTD.	PTD.	PTD.	PTD.	NEW 2 X 2 ACOUSTICAL TILE	RE-ALIGN EXISTING GRID
114	ELECTRICAL ROOM								
115	-								

PTD: PAINTED
GWB: GYPSUM WALL BOARD

DOOR AND FRAME SCHEDULE

MARK	DOOR				FRAME				GLAZING	FIRE RATING LABEL	HARDWARE	NOTES
	MATERIAL	SIZE			MATERIAL	DETAIL					SET NO	
		W	H	THK		JAMB	HEAD	THRESHOLD				
A	SOLID WOOD CORE	3'-0"	7'-0"	1 3/4"	HOLLOW METAL	2/7.1	SIM	--	6" X 30" SAFETY GLASS	--	1	PAINTED
B	SOLID WOOD CORE	3'-0"	7'-0"	1 3/4"	HOLLOW METAL	2/7.1	SIM	--	--	--	2	PAINTED
C	SOLID WOOD CORE	3'-0"	7'-0"	1 3/4"	HOLLOW METAL	2/7.1	SIM	--	--	--	2	PAINTED
D	SOLID WOOD CORE	3'-0"	7'-0"	1 3/4"	HOLLOW METAL	2/7.1	SIM	--	--	--	2	PAINTED
E	SOLID WOOD CORE	3'-0"	7'-0"	1 3/4"	HOLLOW METAL	2/7.1	SIM	--	--	--	2	PAINTED
--	--	--	--	--	--	--	--	--	--	--	--	--
--	--	--	--	--	--	--	--	--	--	--	--	--

HARDWARE

HARDWARE SET NO. 1
- 1 1/2 PR. BUTTS
- 1 EA. LEVER LOCKSET
- 1 EA. CLOSER
- 2 EA. KICK PLATES

HARDWARE SET NO. 2
- 1 1/2 PR. BUTTS
- 1 EA. CLOSER
- 1 EA. LEVER LOCKSET (RESTROOM LOCKSET)
- 1 EA. KICK PLATES

CAPITAL AREA TRANSIT SYSTEM
CATS
2250 FLORIDA BLVD.
BATON ROUGE, LA
70802

CATS FLORIDA BLVD TERMINAL IMPROVEMENT PROJECT
2222 FLORIDA BLVD.
BATON ROUGE, LOUISIANA

ISSUE	
DATE	FOR
09-28-2026	-


PROJECT NO.
DATE: 09-28-2026
BY:
CHECKED:

☐ PROGRESS PRINT
NOT FOR CONSTRUCTION

☒ FULL RELEASE
THIS DRAWING IS FULLY RELEASED BY THE ARCHITECT FOR CONSTRUCTION OF THIS PROJECT ONLY.

COPYRIGHT ©
CAPITAL AREA TRANSIT SYSTEM
ALL RIGHTS RESERVED.
NOT TO BE COPIED OR REPRODUCED WITHOUT EXPRESSED WRITTEN CONSENT OF CAPITAL AREA TRANSIT SYSTEM

SHEET NO.
5.1
SHEET OF

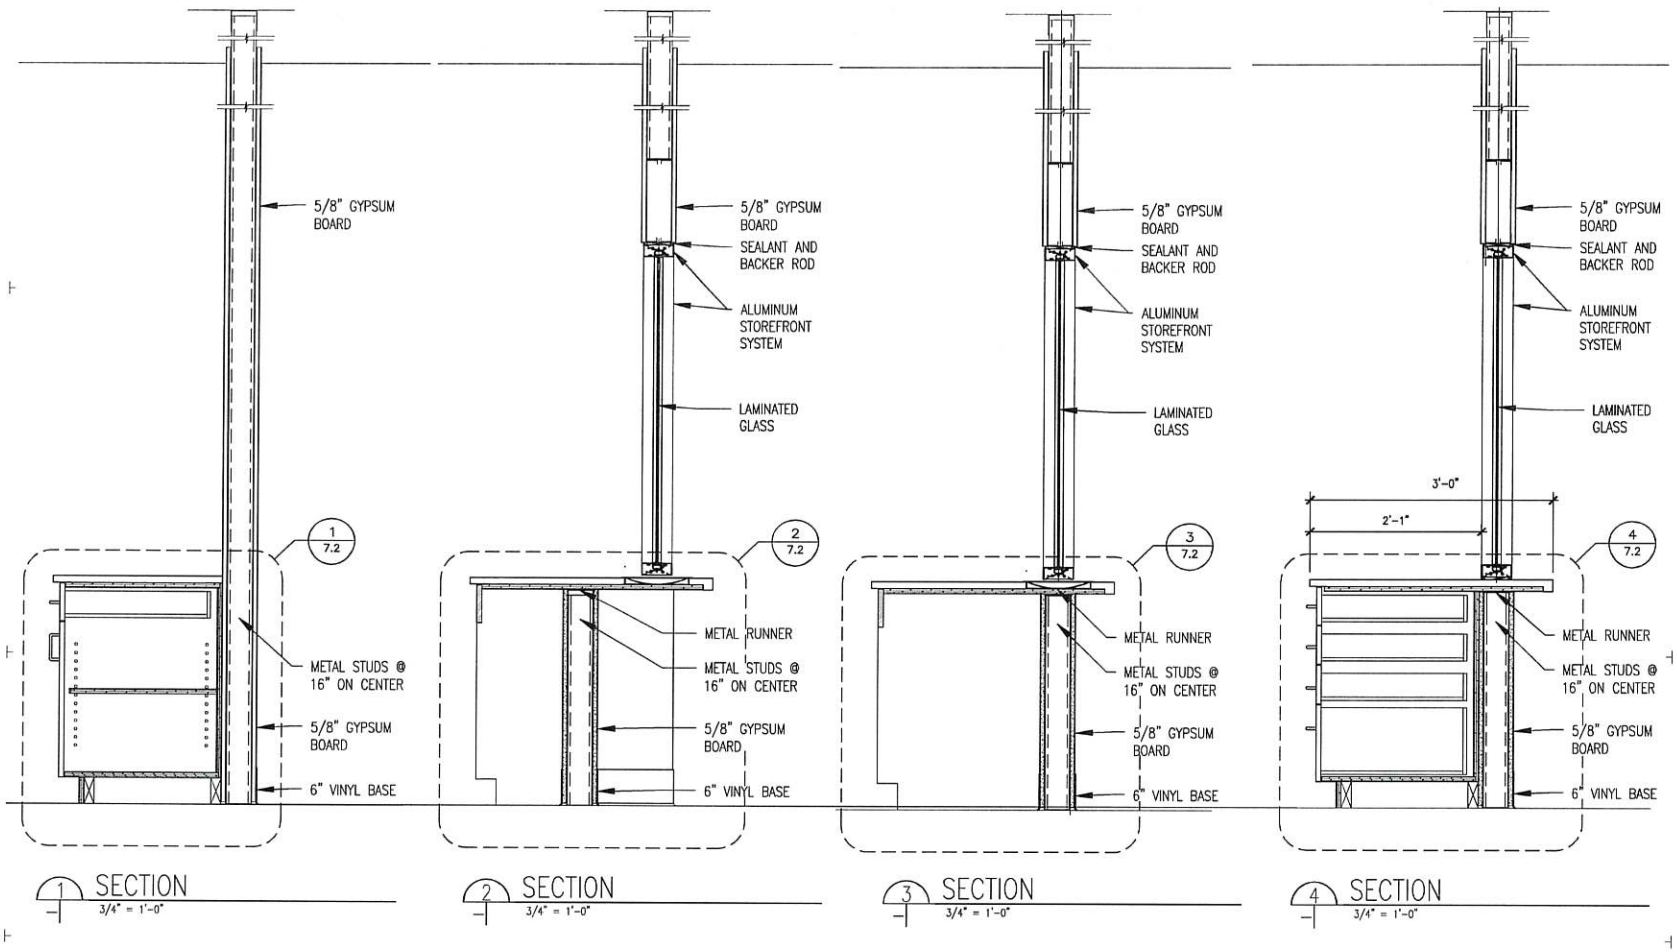

1 SECTION 3/4" = 1'-0"

2 SECTION 3/4" = 1'-0"

3 SECTION 3/4" = 1'-0"

4 SECTION 3/4" = 1'-0"

CAPITAL AREA TRANSIT SYSTEM
CATS
2250 FLORIDA BLVD.
BATON ROUGE, LA
70802

CATS FLORIDA BLVD TERMINAL IMPROVEMENT PROJECT

2222 FLORIDA BLVD.
BATON ROUGE, LOUISIANA

ISSUE	
DATE	FOR
09-28-2026	

PROJECT NO:
DATE: 09-28-2026
BY:
CHECKED:

☐ PROGRESS PRINT
NOT FOR CONSTRUCTION


☒ FULL RELEASE

THIS DRAWING IS FULLY RELEASED BY THE ARCHITECT FOR CONSTRUCTION OF THIS PROJECT ONLY.


COPYRIGHT ©
CAPITAL AREA TRANSIT SYSTEM

ALL RIGHTS RESERVED
NOT TO BE COPIED OR REPRODUCED WITHOUT EXPRESSED WRITTEN CONSENT OF CAPITAL AREA TRANSIT SYSTEM


SHEET NO.
6.1
SHEET OF

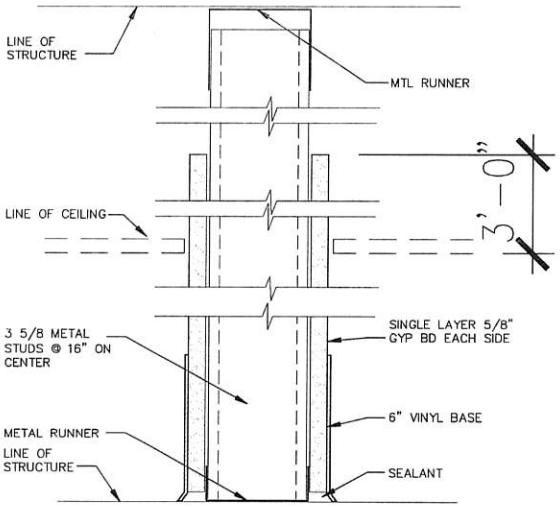

1 PARTITION TYPE 1
3" = 1'-0"

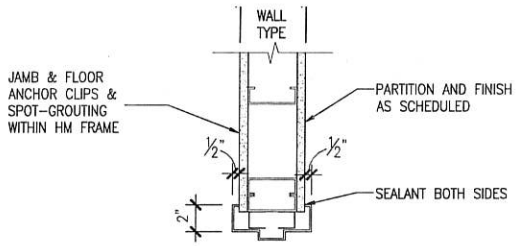

2 HM DOOR JAMB DETAIL, HEAD SIMILAR
1 1/2" = 1'-0"

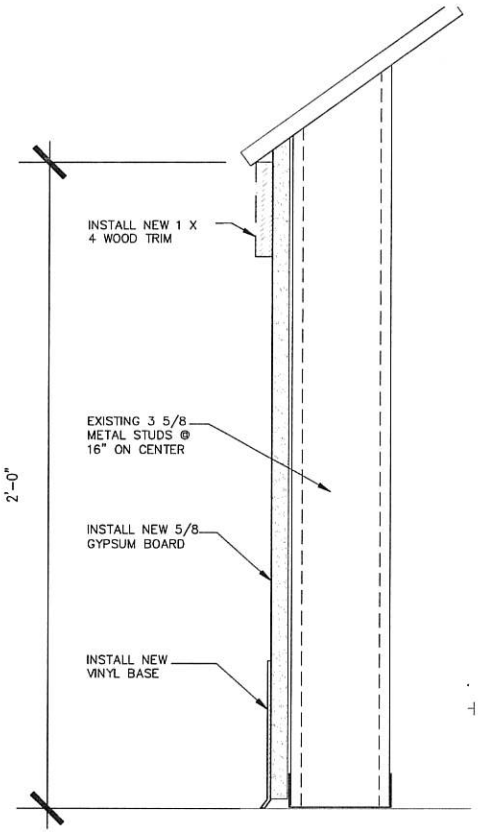

3 SECTION
3" = 1'-0"

CAPITAL AREA TRANSIT SYSTEM
CATS
2250 FLORIDA BLVD.
BATON ROUGE, LA
70802

CATS FLORIDA BLVD TERMINAL IMPROVEMENT PROJECT
2222 FLORIDA BLVD.
BATON ROUGE, LOUISIANA

ISSUE DATE	FOR
09-28-2026	-


PROJECT NO:
DATE: 09-28-2026
BY:
CHECKED:

☐ PROGRESS PRINT
NOT FOR CONSTRUCTION


☒ FULL RELEASE
THIS DRAWING IS FULLY RELEASED BY THE ARCHITECT FOR CONSTRUCTION OF THIS PROJECT ONLY

COPYRIGHT ©
CAPITAL AREA TRANSIT SYSTEM
ALL RIGHTS RESERVED
NOT TO BE EDITED OR REPRODUCED WITHOUT EXPRESSED WRITTEN CONSENT OF CAPITAL AREA TRANSIT SYSTEM


SHEET NO.
7.1
SHEET OF

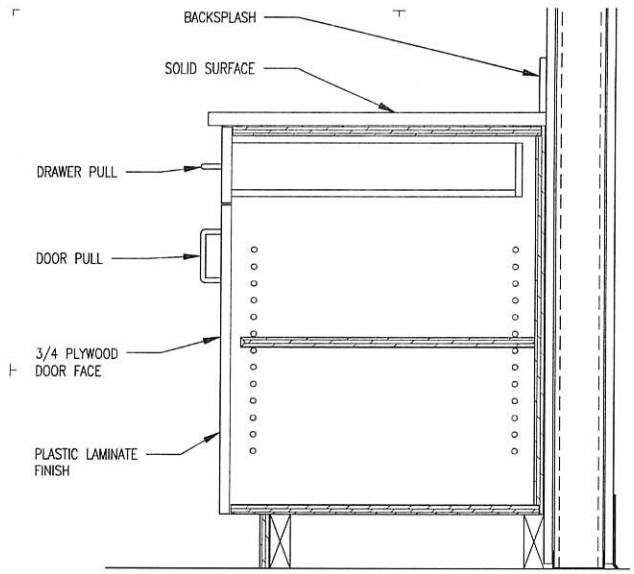


1 MILWORK DETAIL
1 1/2" = 1'-0"

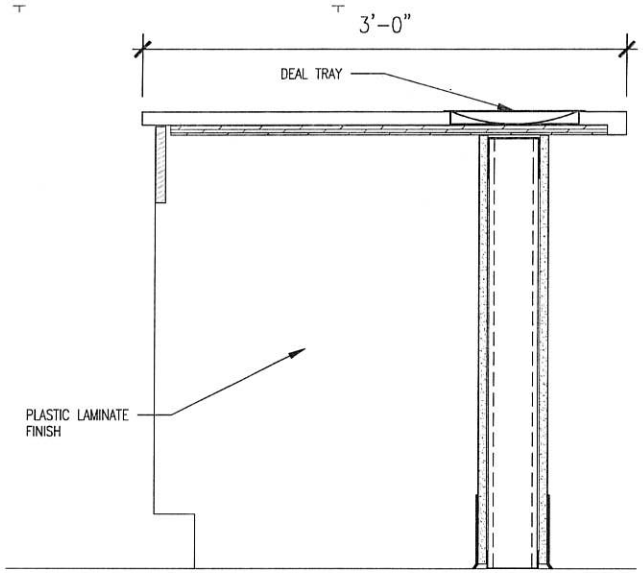

2 MILWORK DETAIL
1 1/2" = 1'-0"

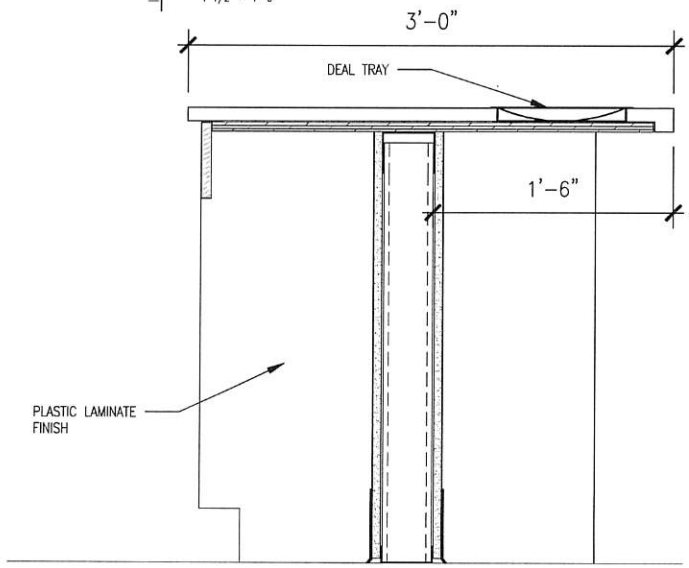

3 MILWORK DETAIL
1 1/2" = 1'-0"

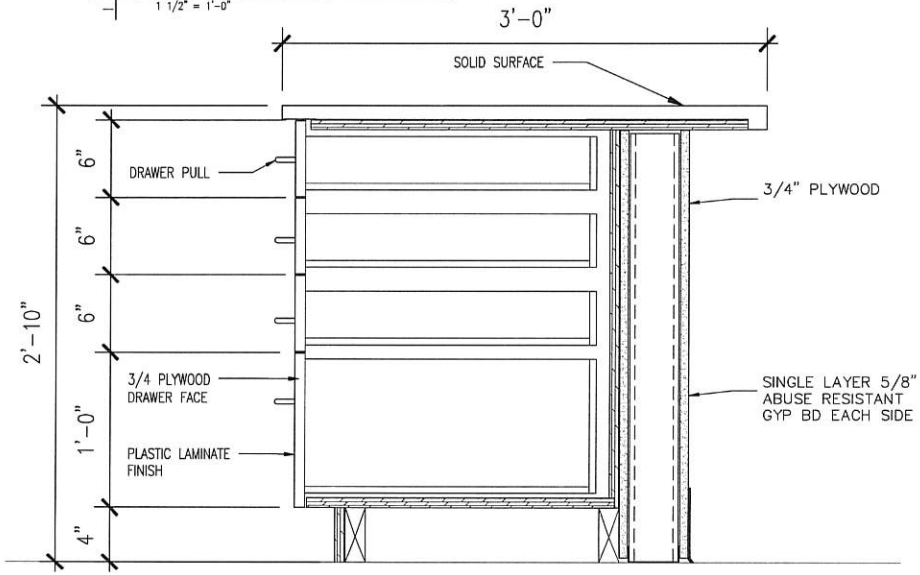

4 MILWORK DETAIL
1 1/2" = 1'-0"

CAPITAL AREA TRANSIT SYSTEM
CATS
2250 FLORIDA BLVD.
BATON ROUGE, LA
70802

CATS FLORIDA BLVD TERMINAL IMPROVEMENT PROJECT

2222 FLORIDA BLVD.
BATON ROUGE, LOUISIANA

ISSUE	
DATE	FOR
09-28-2026	


PROJECT NO:
DATE: 09-28-2026
BY:
CHECKED:

☐ PROGRESS PRINT
NOT FOR CONSTRUCTION

☒ FULL RELEASE
THIS DRAWING IS FULLY RELEASED BY THE ARCHITECT FOR CONSTRUCTION OF THIS PROJECT ONLY

COPYRIGHT ©
CAPITAL AREA TRANSIT SYSTEM
ALL RIGHTS RESERVED
NOT TO BE COPIED OR USED PRODUCED WITHOUT EXPRESSED WRITTEN CONSENT OF CAPITAL AREA TRANSIT SYSTEM

SHEET NO.
7.2
SHEET OF

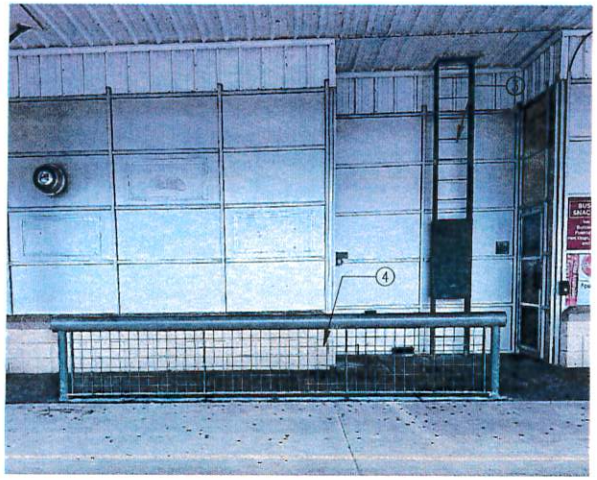


1 LADDER AND RAIL
NOT TO SCALE"



2 BENCHES
NOT TO SCALE"



2 COLUMN TYPE "A"
NOT TO SCALE"

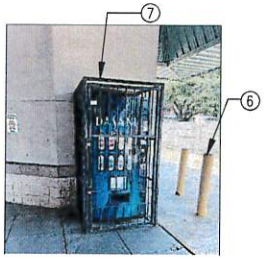

4 CAGE
NOT TO SCALE"



5 COLUMN TYPE "B"
NOT TO SCALE"

1. COLUMN TYPE "A": PAINT EXISTING STEEL COLUMN, THIS IS A CLUSTER OF 4 COLUMNS ON A 24 " SQUARE STEEL BASE. EACH COLUMN IS 6" IN DIAMETER AND 9'-8" TALL, INCLUDE THE ANGLES ABOVE AS WELL AS THE STEEL BASE. THERE ARE A TOTAL OF 10 SETS.
2. COLUMN TYPE "B": PAINT EXISTING STEEL COLUMN, THIS IS A CLUSTER OF 3 COLUMNS. ON A 2'-7" SQUARE STEEL BASE. EACH COLUMN IS 8" IN DIAMETER AND 8'-0" TALL, PAINT STEEL BASE ALSO. THERE ARE 10 SETS OF THESE COLUMNS.
3. PAINT EXISTING 24" WIDE BY 16 FEET TALL STEEL LADDER.
4. PAINT EXISTING STEEL HANDRAIL, THE RAIL IS 3'-0" HIGH WITH THE TOP RAIL BEING 6" IN DIAMETER WITH STEEL MESH. THE TOTAL LINEAR FEET OF RAIL IS 464 FEET.
5. PAINT EXISTING STEEL BENCHES, 6 TOTAL AT 11'-0" LONG EACH FOR A TOTAL OF 66'-0" AND 4' WIDE. TOTAL SQUARE FOOTAGE IS 264 SQUARE FEET.
6. PAINT EXISTING STEEL PIPE BOLLARDS, THE BOLLARDS ARE 4 FEET TALL AND 6 INCHES IN DIAMETER. THERE ARE A TOTAL OF 33 BOLLARDS.
7. PAINT EXISTING STEEL CAGE AT DRINK MACHINE, THE CAGE IS 3'-9" WIDE BY 3'-8" DEEP BY 7'-2" HIGH.

CAPITAL AREA TRANSIT SYSTEM
CATS
2250 FLORIDA BLVD.
BATON ROUGE, LA
70802

CATS FLORIDA BLVD TERMINAL IMPROVEMENT PROJECT

2222 FLORIDA BLVD.
BATON ROUGE, LOUISIANA

ISSUE	
DATE	FOR
09-28-2026	-

PROJECT NO.
DATE: 09-28-2026
BY:
CHECKED:

☐ PROGRESS PRINT
NOT FOR CONSTRUCTION

☒ FULL RELEASE
THIS DRAWING IS FULLY DETAILED BY THE ARCHITECT FOR CONSTRUCTION IN THE PHYSICAL CITY ONLY

COPYRIGHT ©
CAPITAL AREA TRANSIT SYSTEM
ALL RIGHTS RESERVED.
NOT TO BE COPIED OR PUBLISHED WITH OUT EXPRESSED WRITTEN CONSENT OF CAPITAL AREA TRANSIT SYSTEM

SHEET NO.
8.1
SHEET OF