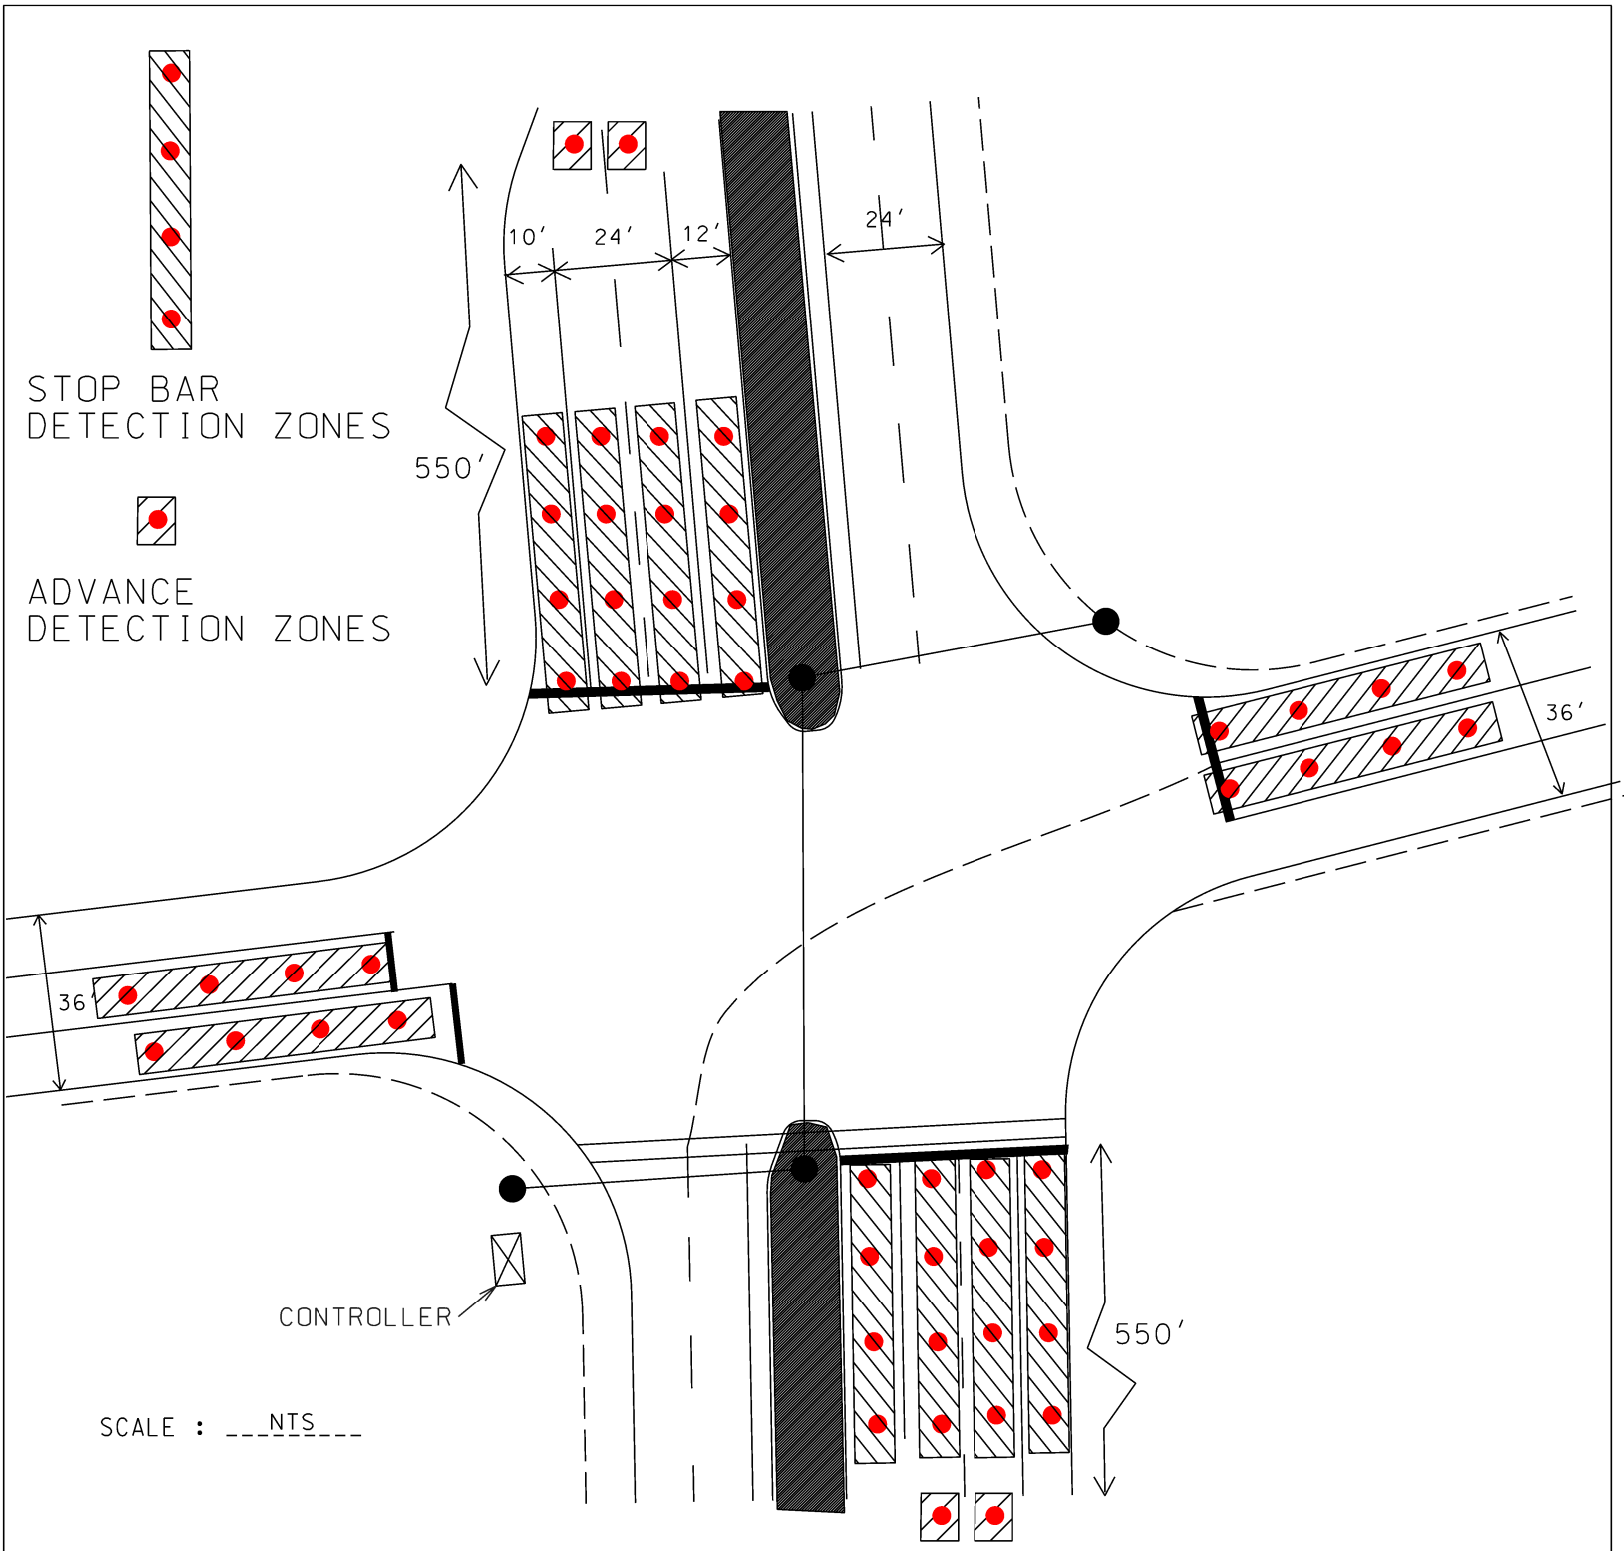

1. STOP BAR DETECTION ZONES: 6' X 50', 4 (FOUR) SENSORS PER ZONE.
2. ADVANCED DETECTION ZONES: 6' X 6', 1(ONE) SENSOR PER ZONE.
3. 52 SENSORS TOTAL.