
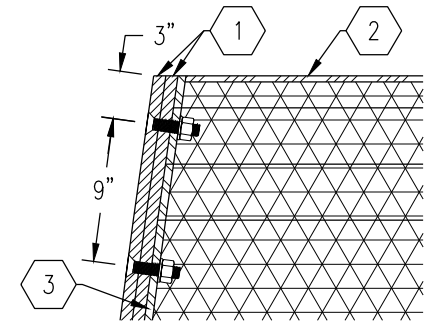


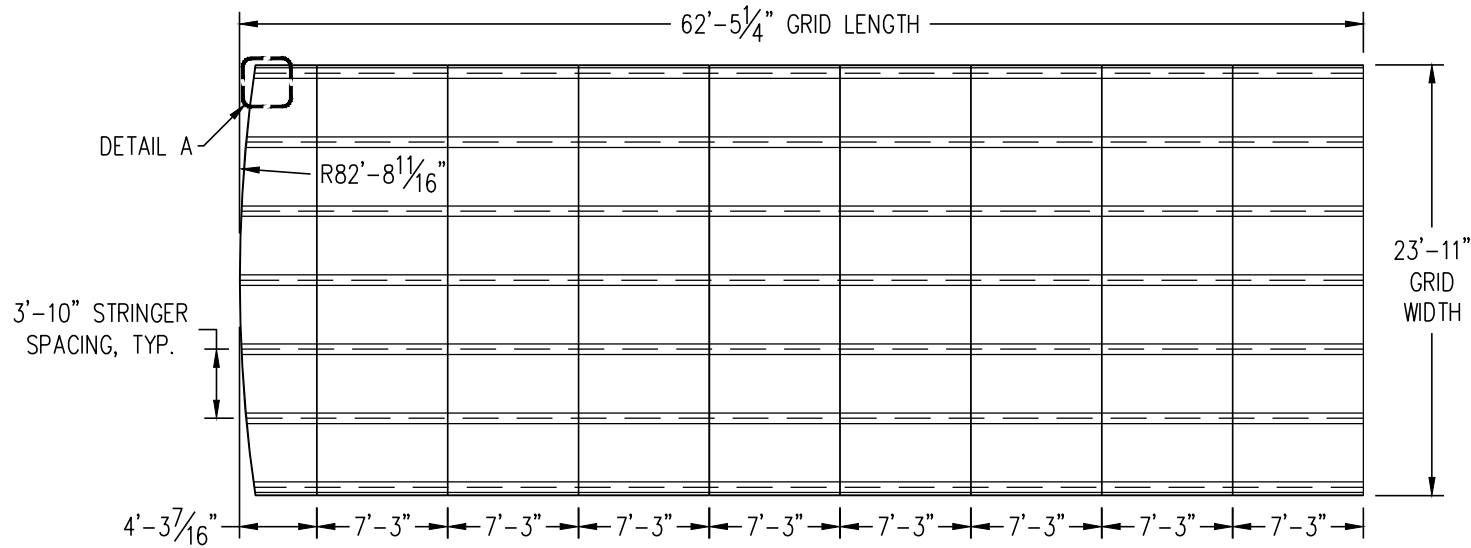

DETAIL A
NTS

PLAN VIEW
NTS

GENERAL NOTES:

1. COMPLY WITH SPECIAL DETAIL GF-01 AND SECTION 808 OF THE 2026 LOUISIANA STANDARD SPECIFICATIONS FOR ROADS AND BRIDGES (LSSRB), AND ANY REFERENCED SECTIONS.
2. GALVANIZE ALL PANELS AND TRIM PLATES PER SECTION 811 OF THE LSSRB.
3. MAIN BEARING BARS SHALL RUN NORMAL TO STRINGERS.
4. SEE TABLE THIS SHEET FOR REQUIRED PANEL SIZES AND QUANTITIES.

PANEL SIZES		
QUANTITY	LENGTH	WIDTH
1	4'-3 $\frac{7}{16}$ "	23'-11"
8	7'-3"	23'-11"

X. KEYNOTES:

1. TWO $\frac{3}{4}$ "x3" PLATES ON PANEL, ATTACHED WITH $\frac{3}{4}$ " COUNTERSUNK BOLTS @ 9" SPACING.
2. $\frac{3}{8}$ " FULL DEPTH TRIM PLATES ON PANEL SIDES.
3. END PANEL LENGTH INCLUDES $\frac{1}{2}$ " FULL DEPTH TRIM PLATE BUT DOES NOT INCLUDE $\frac{3}{4}$ "x3" PLATES.

NOT FOR CONSTRUCTION
FOR MATERIAL PURCHASE ONLY

ENGINEER OF RECORD: JASON MICHIELS
LICENSE NO. 36010

SEPTEMBER 28, 2026



GRID DECK PANEL INFORMATION

MORBIHAN SWING BRIDGE (006200)



NO.	DATE	REVISION OR CHANGE ORDER DESCRIPTION	BY

DESIGNED CHECKED	JM AM	PARISH	IBERIA
DETAILED CHECKED	JM AM	CONTROL SECTION	823-14
SERIES NUMBER		STATE PROJECT	---

SHEET
NUMBER
1