JEFFERSON PARISH
Department of Purchasing

Michael S. Yenni
Parish President

Brenda J. Campos
Director

May 31, 2016

ADDENDUM # 1

Bid No.: 50-00116537 **Bid Opening Date: June 9, 2016 / 2:00 PM**

For: Labor, Materials, and Equipment Necessary to Furnish and Install a Tot-Lot and Fence at Terrytown Head Start Center for Jefferson Parish Department of JeffCap

- **REVISED DRAWING**
- **CLARIFICATION OF SPECIFICATIONS**

DRAWINGS:
Remove the current three (3) pages of drawings and replace with the following two (2) pages.
The correct drawings are labeled "Revised Per Addendum # 1"

ADD TO SPECIFCATIONS:
Contractor is responsible for moving shed.
Contractor is responsible for removal and disposal of fence.

Sincerely,

Melissa Ovalle

Melissa Ovalle, Buyer II
Jefferson Parish Purchasing Department

Bidders must acknowledge all addenda on the bid form. Bidder acknowledges receipt of this addendum on the bid form as indicated. Failure to do so will result in bid rejection.

This addendum is a part of the contract documents and modifies the original bidding documents and specifications. The contents of this addendum shall be included in the contract documents. Changes made by this addendum shall take precedence over the documents of earlier date.

General Government Bldg. – 200 Derbigny St – Suite 4400 - Gretna, LA 70053
Office 504.364.2678 – Fax 504.364.2693
Email: Purchasing@jeffparish.net Website: www.jeffparish.net

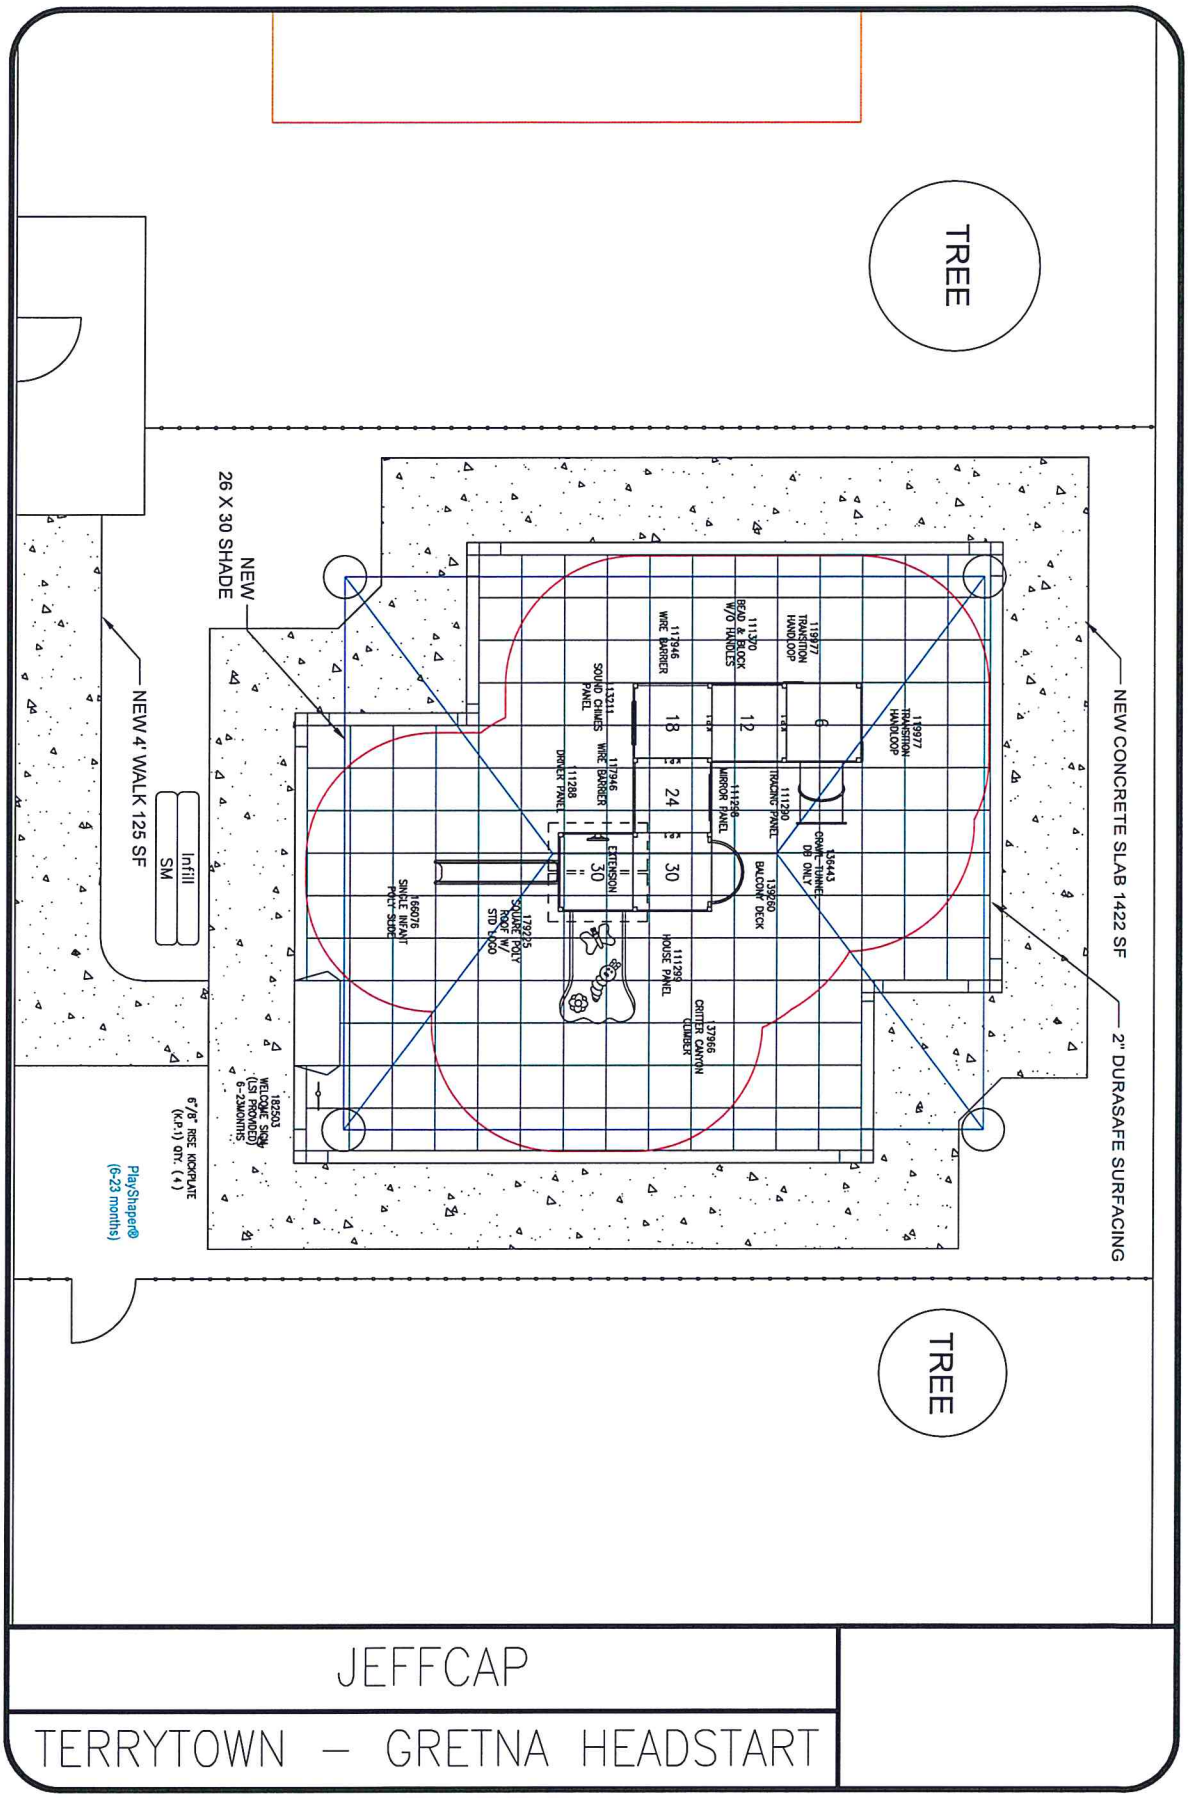

JEFFCAP

TERRYTOWN – GRETNA HEADSTART

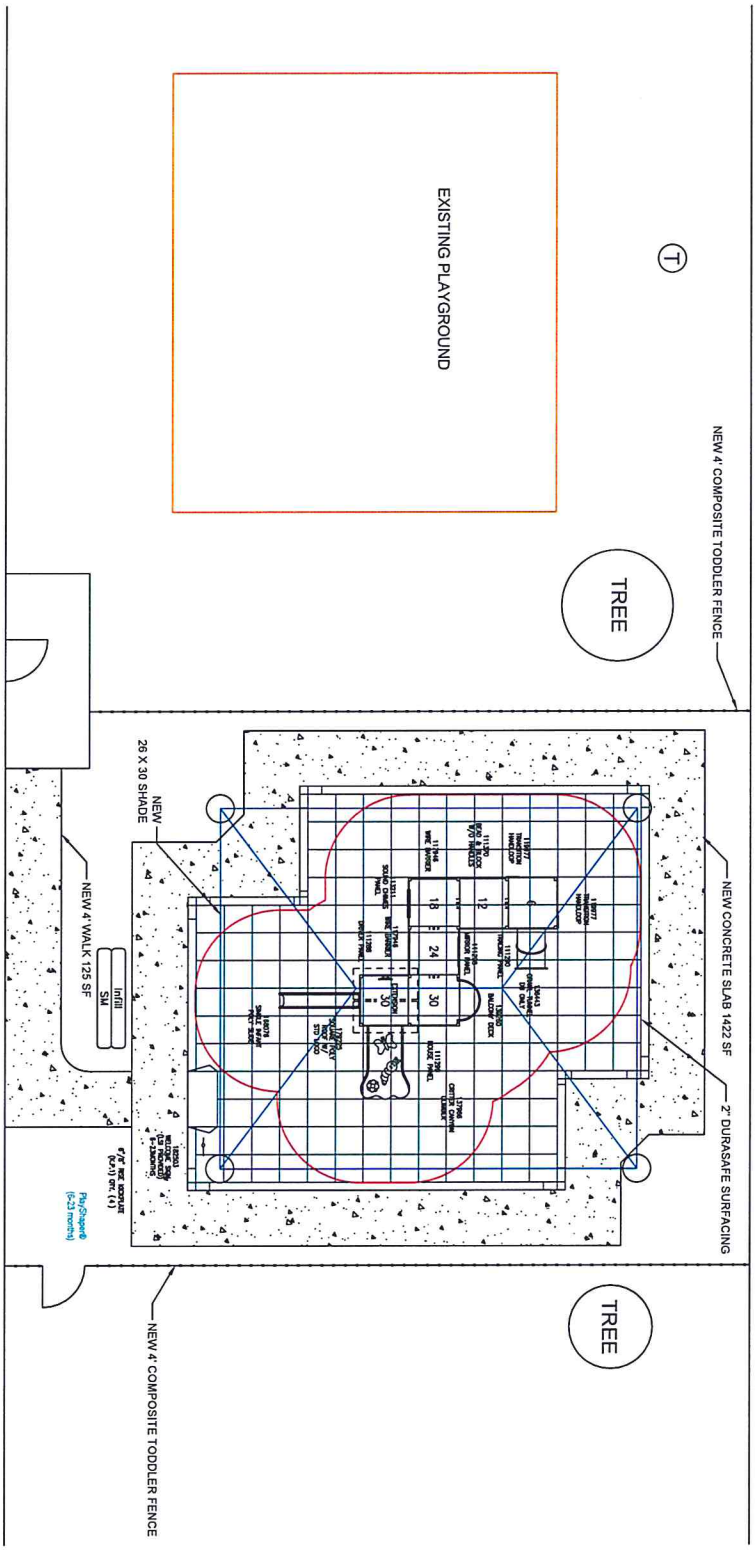

JEFFCAP

TERRYTOWN – GRETNA HEADSTART