

MARITIME AQUATICS FACILITY

DELGADO COMMUNITY COLLEGE

Addendum 03

H/S Project: 25037

Date: 10.23.2026

This Addendum forms a part of the Contract Documents and modifies the original specifications and drawings issued for bidding to the extent noted hereinafter. All other provisions of the Bid Documents shall remain unchanged.

Careful note of this Addendum will be taken by all parties of interest so that proper allowances are made in all computations, estimates and contracts and so that all trades affected are fully advised in the performance of the work that will be required of them. Acknowledge receipt of this Addendum on the Bid Form.

Clarifications

- 1.01 Decorative Metal Fences and Gates:** See door schedule on sheet A301 for gates' sizing. See specification section 323119 – Decorative Metal Fences and Gates for fence's post, rail, & picket sizing and gate's frame, diagonal bracing, & post sizing. See mentioned spec section for fence and gate materials and finishes. Fence and gate colors to be selected by Architect through the submittal process. The fencing will be installed as shown in drawing 18 on sheet A711 and the gates will be installed on the slab as shown in drawing 18 on sheet A301.
- 1.02 Propane Line:** Refer to Sheet M101, Note 6. Include 100 additional linear feet of 1 ½" propane line to connect to Delgado's propane tank(s). Exact location is to be decided at a future date.


Modifications to the Drawings

Sheet A101

- 1.03** Refer to Sheet A101. Delete original bid document sheet dated 07/02/2026 in its entirety and inset the revised Sheet A101, enclosed herein as part of this Addendum dated 10/23/26.

Clarification: Added drawing 20 which is a light pole foundation detail.

END OF ADDENDUM

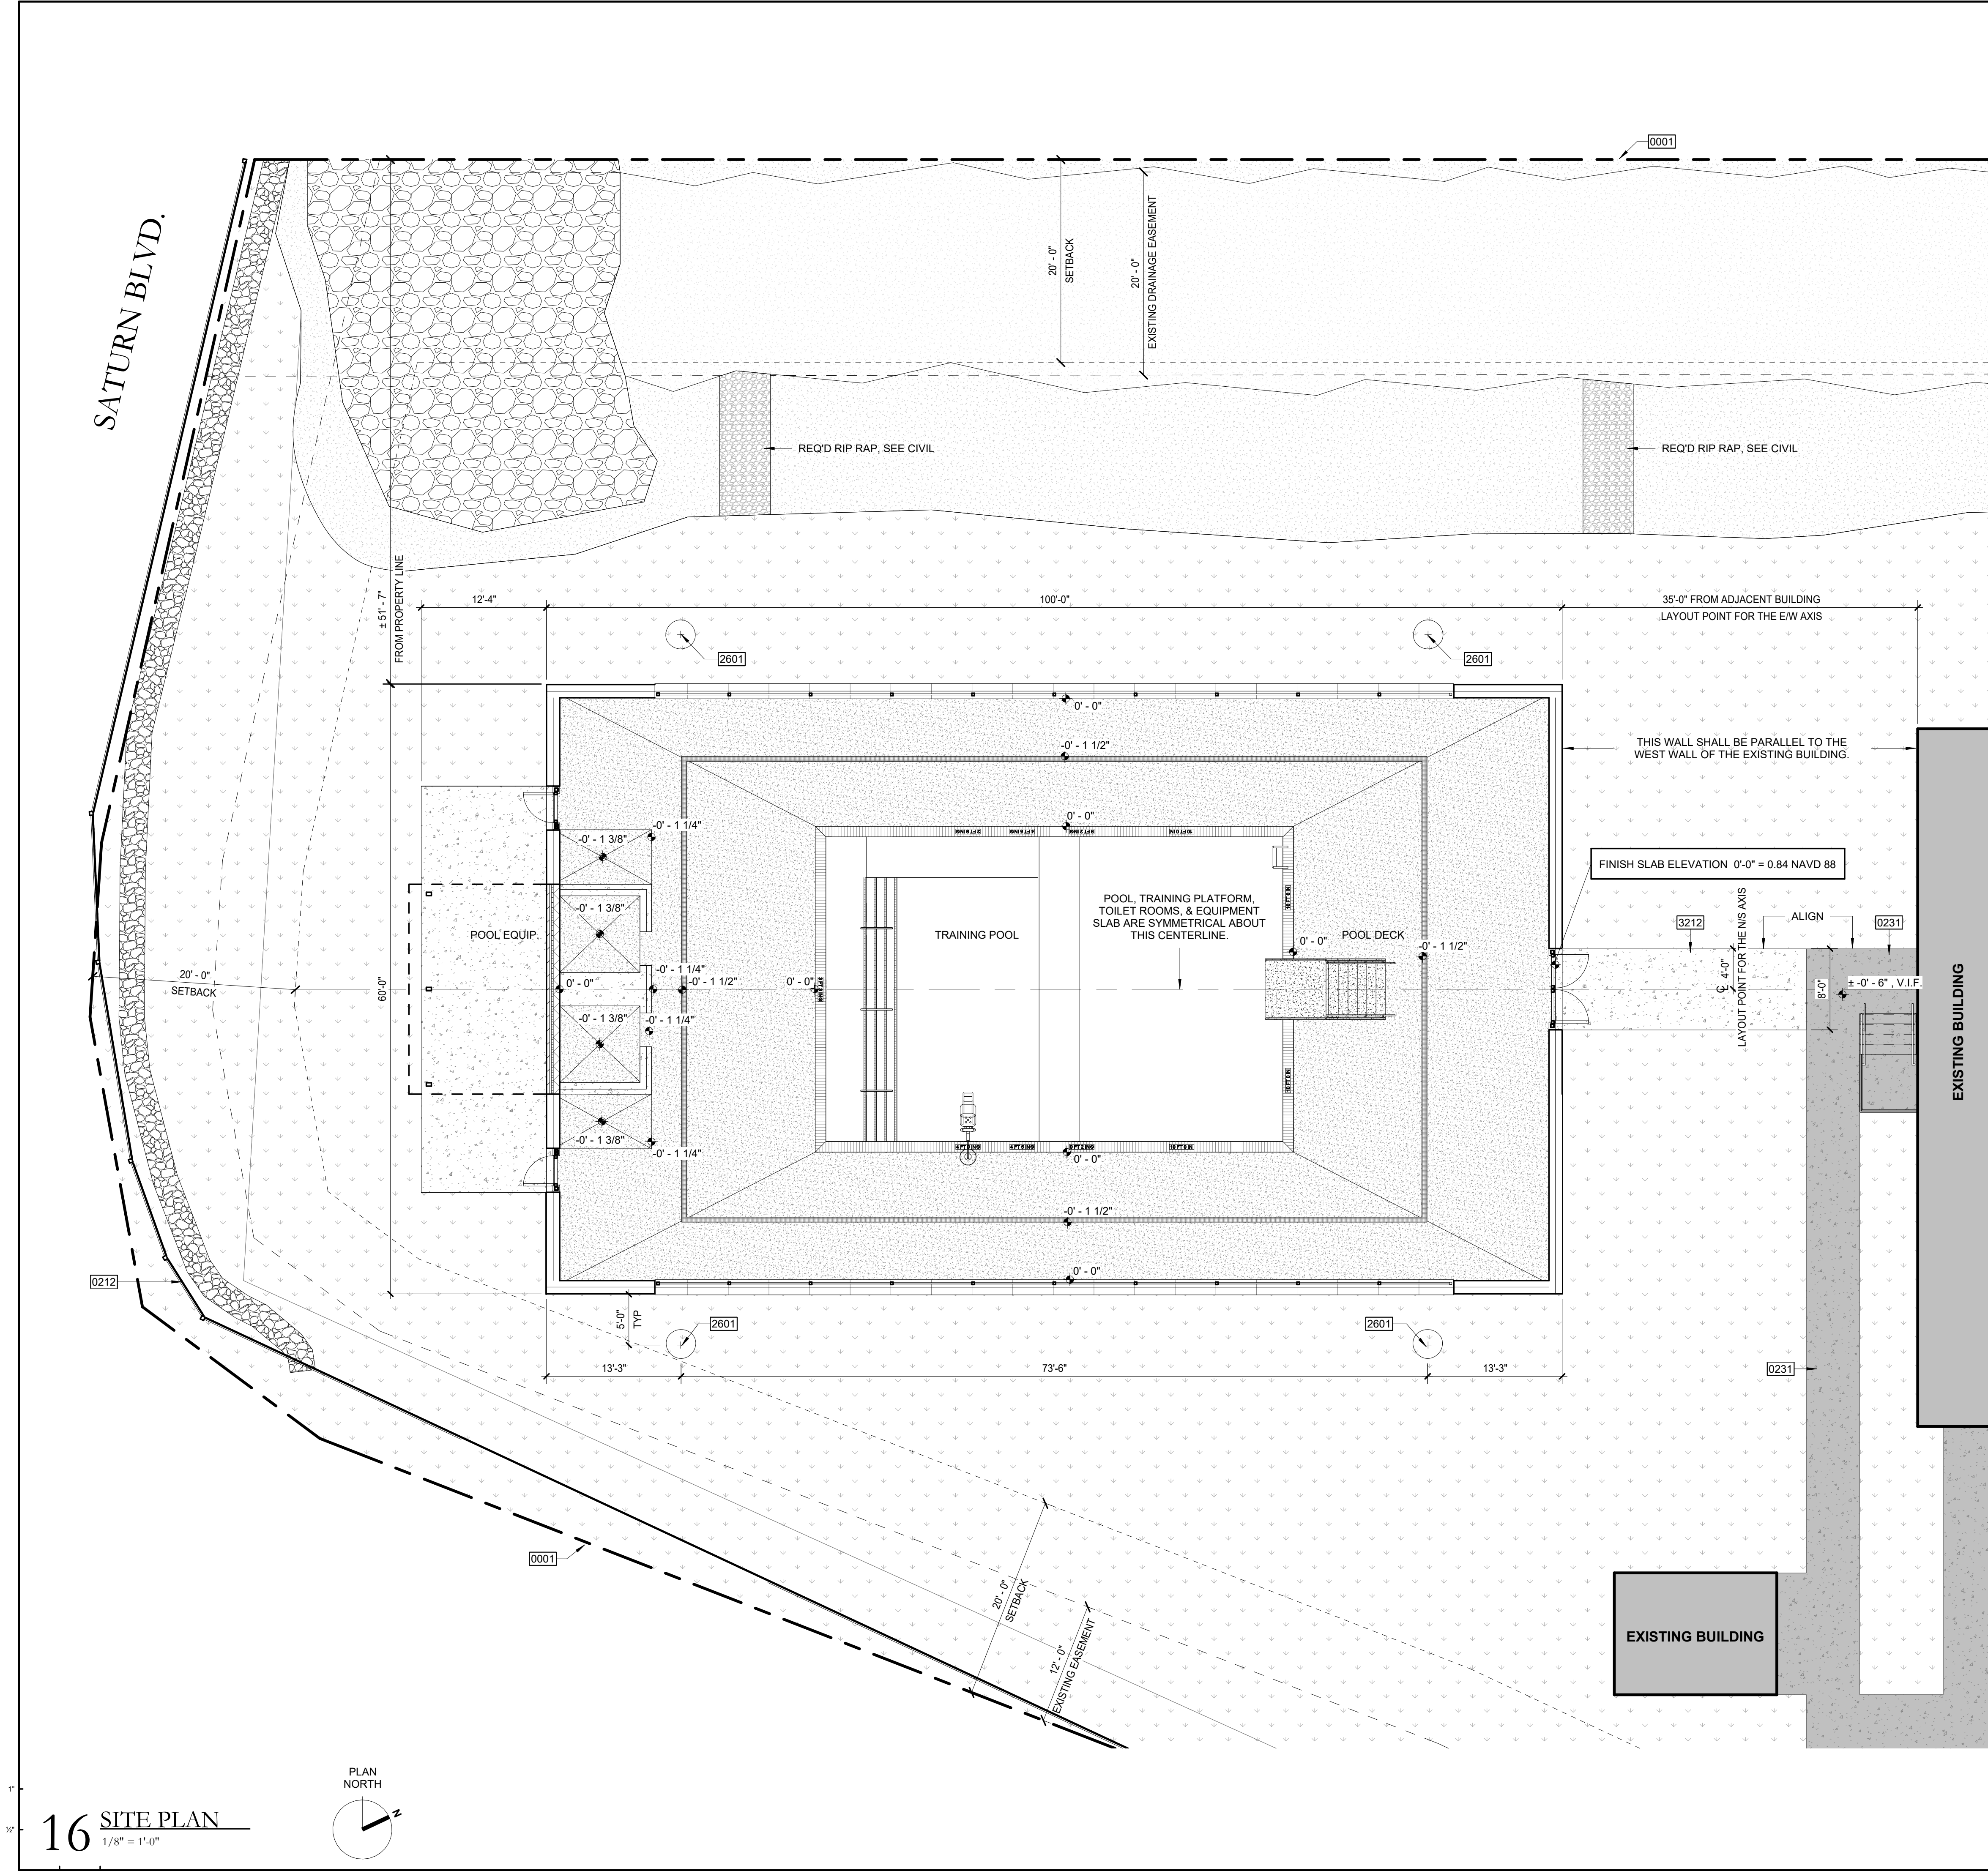


KEYNOTE LEGEND

- 0001 PROPERTY LINE
- 0212 EXISTING FENCE TO REMAIN
- 0231 EXISTING CONCRETE SIDEWALK, V.I.F.
- 2601 LIGHT FIXTURE, RE: ELECTRICAL
- 3212 CAST-IN-PLACE CONCRETE SIDEWALK, REFER TO CIVIL

GRAPHIC LEGEND


- EXISTING GRASS (NEW GRASS IN AREAS REGRADED, SEE CIVIL)
- EXISTING ROCK BOULDER BED
- EXISTING GRAVEL
- EXISTING DIRT
- EXISTING SIDEWALK
- CONCRETE
- KOOLDECK

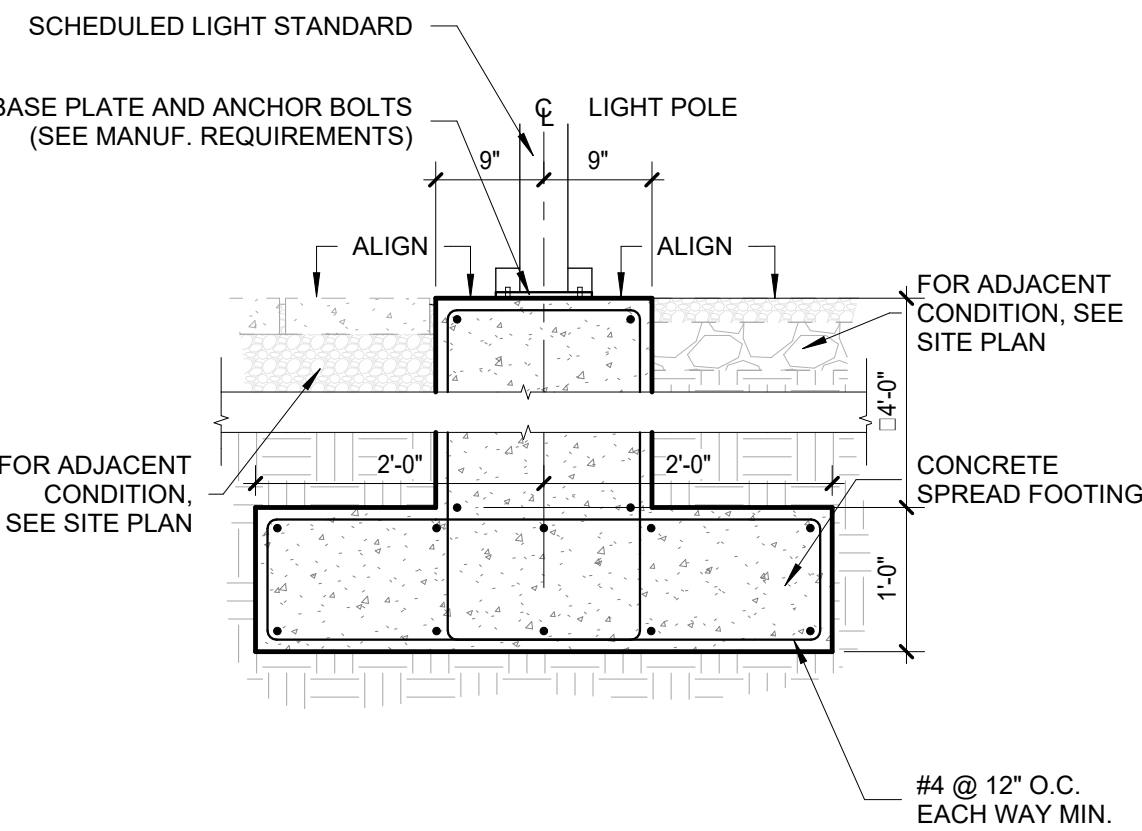

20 LIGHT POLE FOUNDATION
3/4" = 1'-0"

HOLLY & SMITH ARCHITECTS
HAMMOND
T 985.345.5210
NEW ORLEANS
T 504.585.1315
LAFAYETTE
T 337.279.2010
www.hollyandsmith.com

DELGADO COMMUNITY COLLEGE
MARITIME AQUATICS FACILITY
13200 OLD GENTILLY ROAD NEW ORLEANS, LA 70129

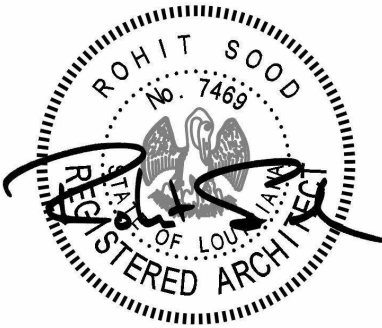

NO.	DESCRIPTION	DATE
3	ADDENDUM 03	10/23/26

PROJECT NO.	H/S #: 25037
PHASE	BD
DATE	07/02/2026
PROJECT MANAGER	RS
QUALITY CONTROL	

This drawing, as an instrument of service, is and shall remain the property of the Architect and shall not be reproduced, published, or used in any way without the permission of the Architect.
© Holly & Smith Architects, APAC

BID DOCUMENTS

A101
SITE

H/S